
EPA CEILING FILTER

(ALUMINIUM FRAME)

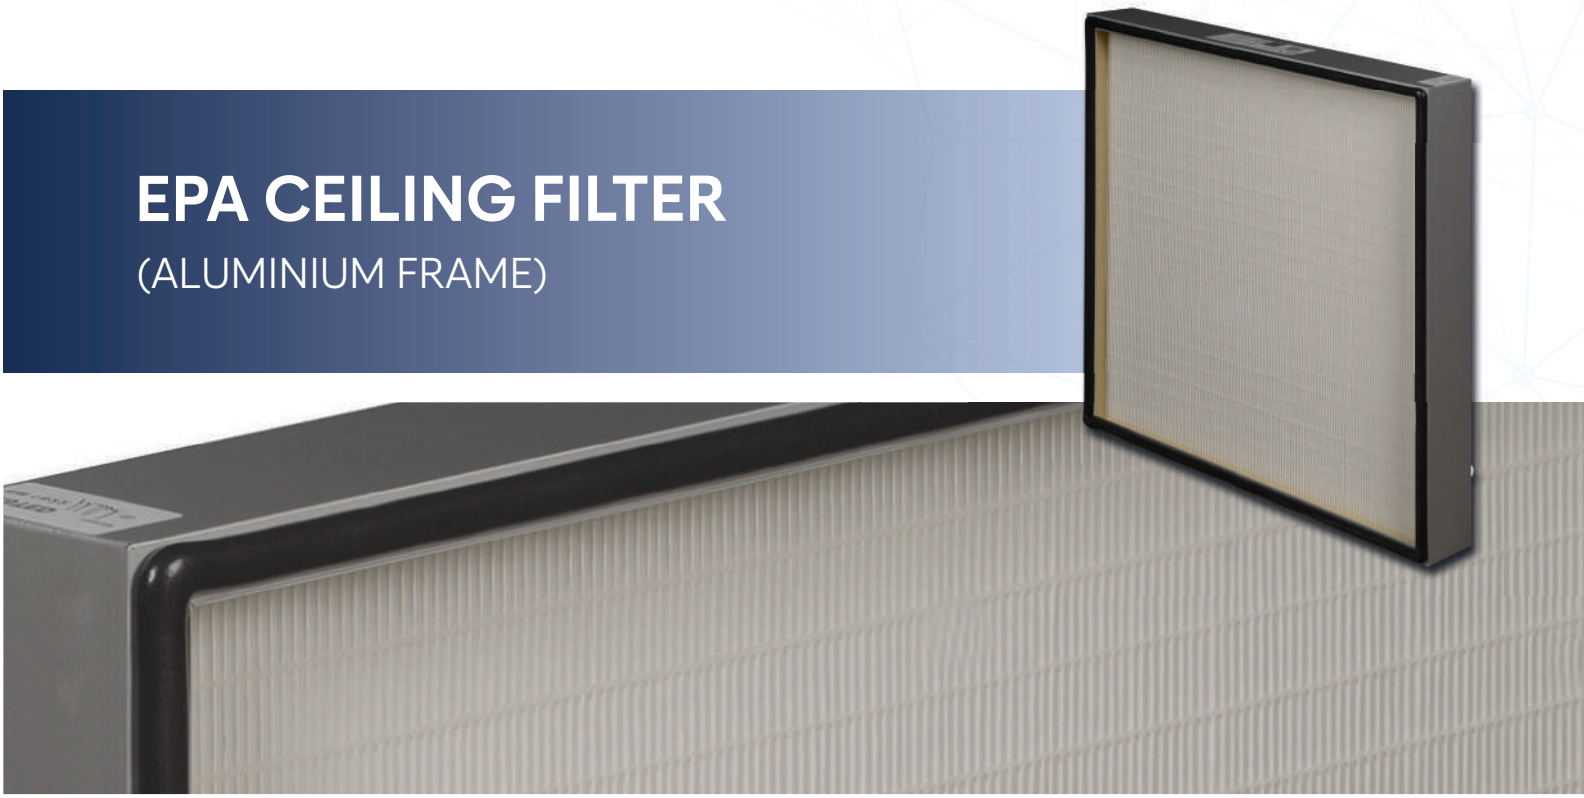

Applications:
Final filter for cleanrooms
Pre-filter for HEPA filters

Highlights:

- High quality glass fiber media
- Low initial pressure drop
- Various pleat height options
- Suitable for HEPA Boxes and Cabinets

Filter Standard:	EN 1822 - ISO 29463	**Max. Operating Temperature:**	80°C
Filter Class:	E10 - E11 - E12	**Faceguard:**	Aluminium sheet (powder coated)
Media:	High quality glass fiber	**Gasket:**	EPDM flat, EPDM flat continuous and PU foam
Frame:	Anodized extruded aluminium	**Sealing Compound:**	Two component polyurethane
Rec. Final Pressure Drop:	Initial pressure drop x2, (max. 600 Pa)	**Seperator:**	Hotmelt


EPA CEILING FILTER (ALUMINIUM FRAME) CODE CONFIGURATION

Filter Type	Filter Class	Frame	Pleat Height	Dimensions(mm)	Faceguard	Gasket
EC: EPA Ceiling Filter (Aluminium Filter)	E10 E11 E12	A: Aluminium	1: 50 mm 2: 65 mm 3: 75 mm 4: 85 mm 5: 90 mm 6: 100 mm 7: 125 mm	610x610x78	FW: Without FC: On Clean Side FD: On Dirty Side FB: On Both Sides	W: Without P: Continuous Pu Foam PP: Pu Foam on Both Side E: EPDM Flat EE: EPDM Flat on Both Side C: Continuous Grey EPDM CC: Grey EPDM on Both Side U: U Gasket

Filter Model	Filter Class		Dimensions WxHxD (mm)	Filtration Area (m^2)	Pleat Height (mm)	Nominal Airflow (m^3/h)	Initial Pressure Drop (Pa)
	EN 1822	ISO 29463					
EC-E10-A-1-305-305-78-FC-P	E10	-	305x305x78	2,3	50	150	80
EC-E10-A-1-305-610-78-FC-P	E10	-	305x610x78	4,5	50	300	80
EC-E10-A-1-457-457-78-FC-P	E10	-	457x457x78	5	50	340	80
EC-E10-A-1-610-610-78-FC-P	E10	-	610x610x78	9	50	600	80
EC-E10-A-1-610-915-78-FC-P	E10	-	610x915x78	13,5	50	900	80
EC-E10-A-1-610-1220-78-FC-P	E10	-	610x1220x78	18	50	1200	80
EC-E11-A-1-305-305-78-FC-P	E11	ISO 15 E	305x305x78	2,3	50	150	90
EC-E11-A-1-305-610-78-FC-P	E11	ISO 15 E	305x610x78	4,5	50	300	90
EC-E11-A-1-457-457-78-FC-P	E11	ISO 15 E	457x457x78	5	50	340	90
EC-E11-A-1-610-610-78-FC-P	E11	ISO 15 E	610x610x78	9	50	600	90
EC-E11-A-1-610-915-78-FC-P	E11	ISO 15 E	610x915x78	13,5	50	900	90
EC-E11-A-1-610-1220-78-FC-P	E11	ISO 15 E	610x1220x78	18	50	1200	90
EC-E12-A-1-305-305-78-FC-P	E12	ISO 25 E	305x305x78	2,3	50	150	95
EC-E12-A-1-305-610-78-FC-P	E12	ISO 25 E	305x610x78	4,5	50	300	95
EC-E12-A-1-457-457-78-FC-P	E12	ISO 25 E	457x457x78	5,1	50	340	95
EC-E12-A-1-610-610-78-FC-P	E12	ISO 25 E	610x610x78	9	50	600	95
EC-E12-A-1-610-915-78-FC-P	E12	ISO 25 E	610x915x78	13,5	50	900	95
EC-E12-A-1-610-1220-78-FC-P	E12	ISO 25 E	610x1220x78	18	50	1200	95

"Other dimensions are available on request."
"Differential Pressure Tolerance ±10%"

EPA Ceiling Filter - Pleat Code:1 (PH50)

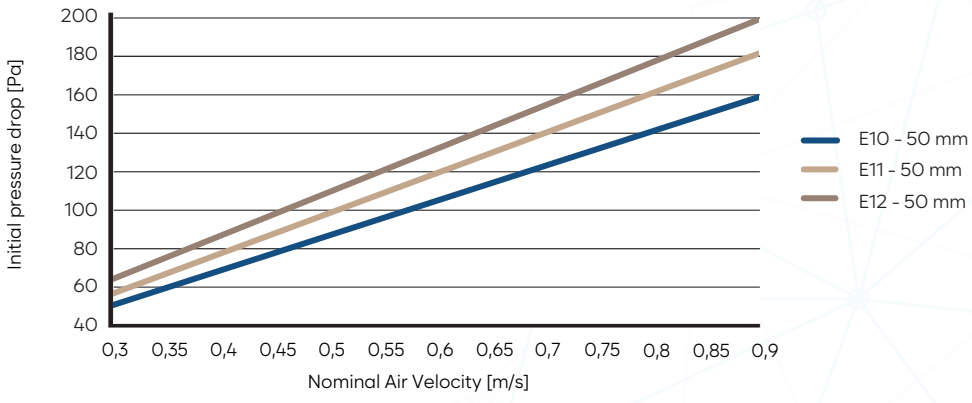

EPA CEILING FILTER (ALUMINIUM FRAME) EC 150

Filter Model	Filter Class		Dimensions WxHxD (mm)	Filtration Area (m^2)	Pleat Height (mm)	Nominal Airflow (m^3/h)	Initial Pressure Drop (Pa)
	EN 1822	ISO 29463					
EC-E10-A-7-305-305-150-FC-P	E10	-	305x305x150	4,5	125	150	35
EC-E10-A-7-305-610-150-FC-P	E10	-	305x610x150	9	125	300	35
EC-E10-A-7-610-610-150-FC-P	E10	-	610x610x150	18	125	600	35
EC-E10-A-7-610-1220-150-FC-P	E10	-	610x1220x150	36	125	1200	35
EC-E11-A-7-305-305-150-FC-P	E11	ISO 15 E	305x305x150	4,5	125	150	45
EC-E11-A-7-305-610-150-FC-P	E11	ISO 15 E	305x610x150	9	125	300	45
EC-E11-A-7-610-610-150-FC-P	E11	ISO 15 E	610x610x150	18	125	600	45
EC-E11-A-7-610-1220-150-FC-P	E11	ISO 15 E	610x1220x150	36	125	1200	45
EC-E12-A-7-305-305-150-FC-P	E12	ISO 25 E	305x305x150	4,5	125	150	60
EC-E12-A-7-305-610-150-FC-P	E12	ISO 25 E	305x610x150	9	125	300	60
EC-E12-A-7-610-610-150-FC-P	E12	ISO 25 E	610x610x150	18	125	600	60
EC-E12-A-7-610-1220-150-FC-P	E12	ISO 25 E	610x1220x150	36	125	1200	60

"Other dimensions are available on request."
"Differential Pressure Tolerance ±10%"